A0

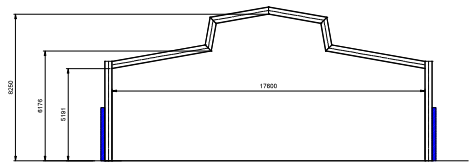

BUILDING 1
SIDE VIEW
SCALE 1:100

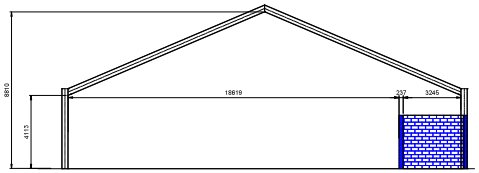

BUILDING 2
SIDE VIEW
SCALE 1:100

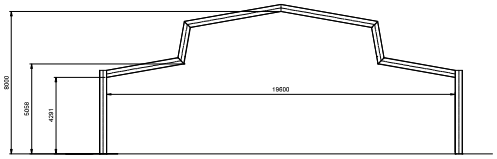

BUILDING 3
SIDE VIEW
SCALE 1:100

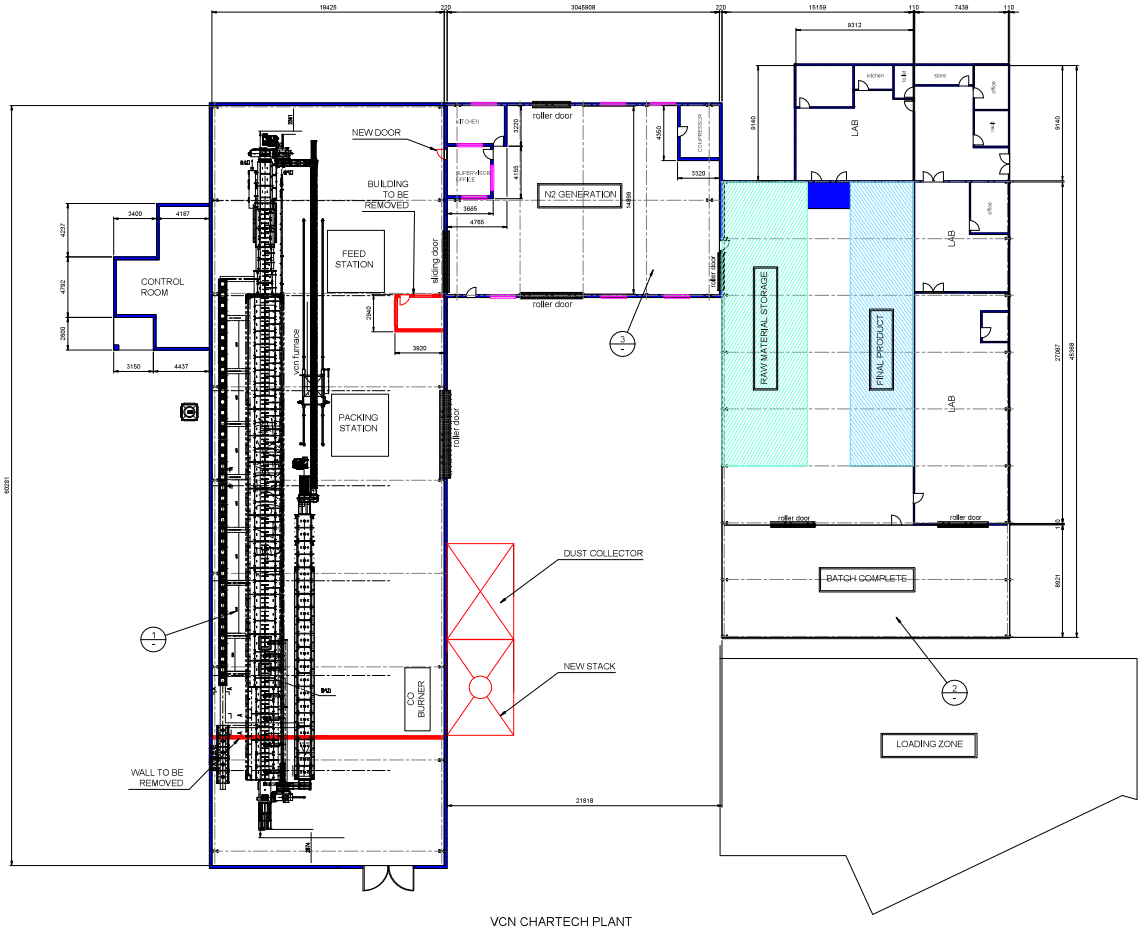

VCN CHARTECH PLANT
PLAN VIEW

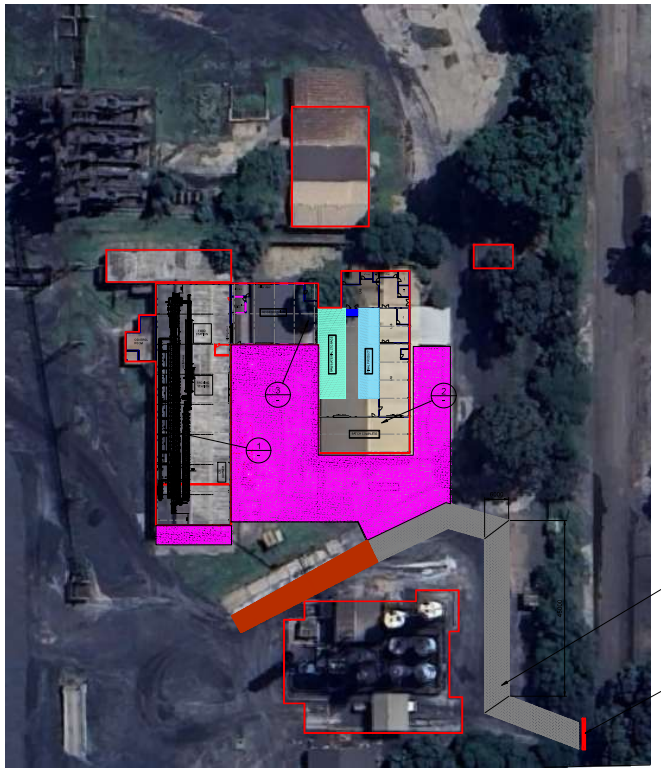

VCN CHARTECH PLANT
PLANT PHOTO

XXX	XXX
XXX	XXX
XXX	XXX
XXX	XXX
DRG. No	TITLE

REFERENCE DRAWINGS

THIS DRAWING IS AMENDED. ALL PRINTS NOT CARRYING THIS AMENDMENT ARE CANCELLED

00

NOTE:
THIS DRAWING CAN ONLY BE USED FOR WHAT IT HAS BEEN ISSUED FOR. RHOVAN PROJECT DRAWING DEPARTMENT WILL NOT TAKE ANY RESPONSIBILITY FOR THIS DRAWING IF IT HASN'T BEEN APPROVED BY ENGINEER.

CONTROLLED COPY
Issued for:

Approval	☐	Information	☐
Tender	☐	Manufacture	☐
Construction	☐	Revision: 00	

Effective Date: XX/XX/XX

REV.	DATE	DESCRIPTION	BY

THIS DRAWING IS CONFIDENTIAL AND THE PROPERTY OF
RHOVAN OPERATION
IT IS SUBJECT TO RETURN UPON DEMAND. NO COPIES MAY BE MADE OF THE WHOLE OR PART THEREOF AND IT MAY NOT BE SHOWN OR PASSED ONTO ANY THIRD PARTY OR USED DIRECTLY OR INDIRECTLY FOR ANY OTHER PURPOSE THAN THE MANUFACTURE OR CONSTRUCTION OF EQUIPMENT OR IN THE DESIGN AND INSTALLATION OF THE PLANT TO THE ORDER OF
RHOVAN OPERATION

ITEM	QTY	DESCRIPTION	MAT'L	MASS	REMARKS

TITLE: AREA 1300 FEV
VCN CHARTECH
ENVIRONMENTAL LAYOUT

RHOVAN OPERATION
P.O. Box 3620 Brits 0250
South Africa
Tel. +27(0) 12 318 0760
Fax +27(0) 12 318 0762
DRAWING OFFICE TEL. +27(0) 12 318 0775

SCALE	AS SHOWN	
COMPANY	XXXXX	
PROJECT N°	PROJ-1354	
DRAWN	S.BASSON	21/11/2025
CHECKED	XXX	00/00/00
APPROVED	XXX	00/00/00
REVISION	00	
DRAWING N°	1300-000-0019	SHEET 1 OF 1